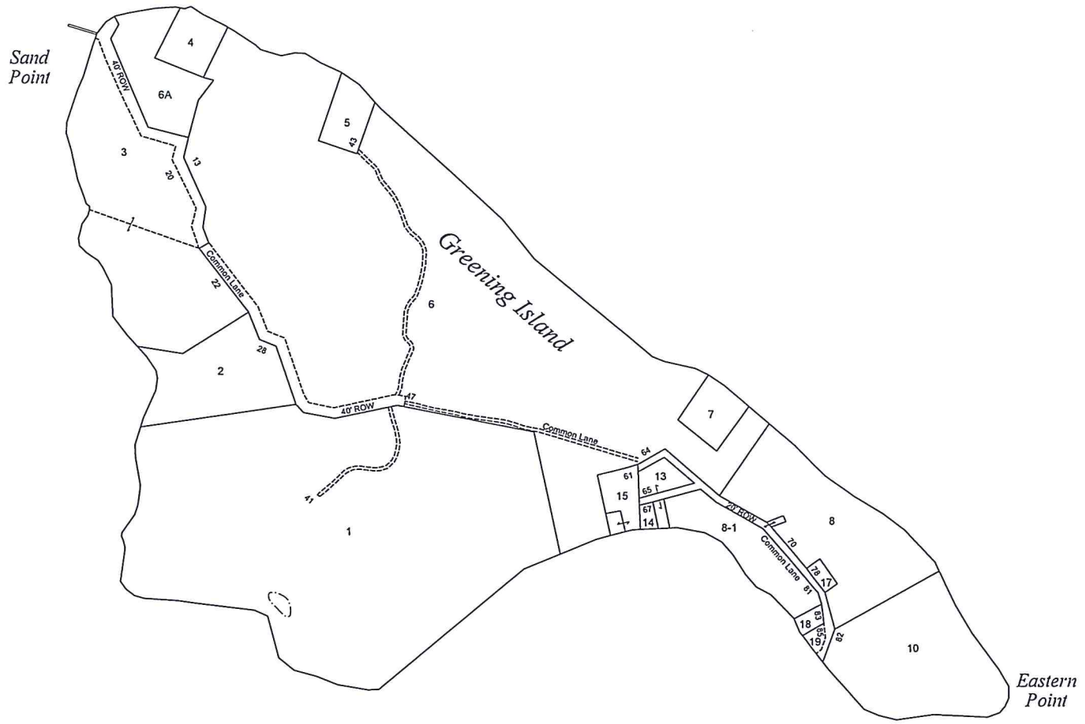

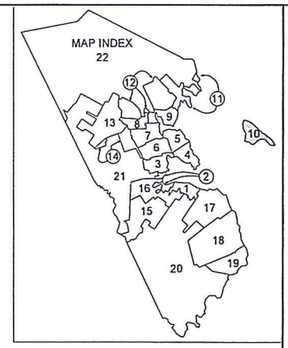

Preparer
CES INC
ENGINEERING • SURVEYING • PLANNING • SCIENCES

PROJECT
MUNICIPAL TAX MAP
SOUTHWEST HARBOR, HANCOCK COUNTY, ME

SHEET TITLE
MAP 10

A				
B				
C				
1	LOT MODIFICATION	10/24/2013	BLG	10/24/2013
2				
3	ADD ZONING DATA	01/05/2012	BLG	01/05/2012
4				
5	INTERIM		BLG	08/30/2011

SCALE: 1"=200'
DATE: 23 JAN 2008
DRAWN BY: BG/SH
CHECKED BY: N/A
APPROVED BY: ITEC?
DRAWING NUMBER: MAP 10
15 OF 22

LEGEND

RIGHT-OF-WAY	CEMETERY	TOWN OWNED LOT	T
WATERBODY	STREET NO. 100	SUBDIVISION LOT	XX-X
PARCEL BOUNDARY	LOT NO. 100	COMMON OWNER	

FOR ASSESSMENT PURPOSES ONLY
NOT TO BE USED FOR CONVEYANCES

TOWN OF
SOUTHWEST HARBOR
HANCOCK COUNTY, MAINE
SCALE: 1 INCH =200 FEET